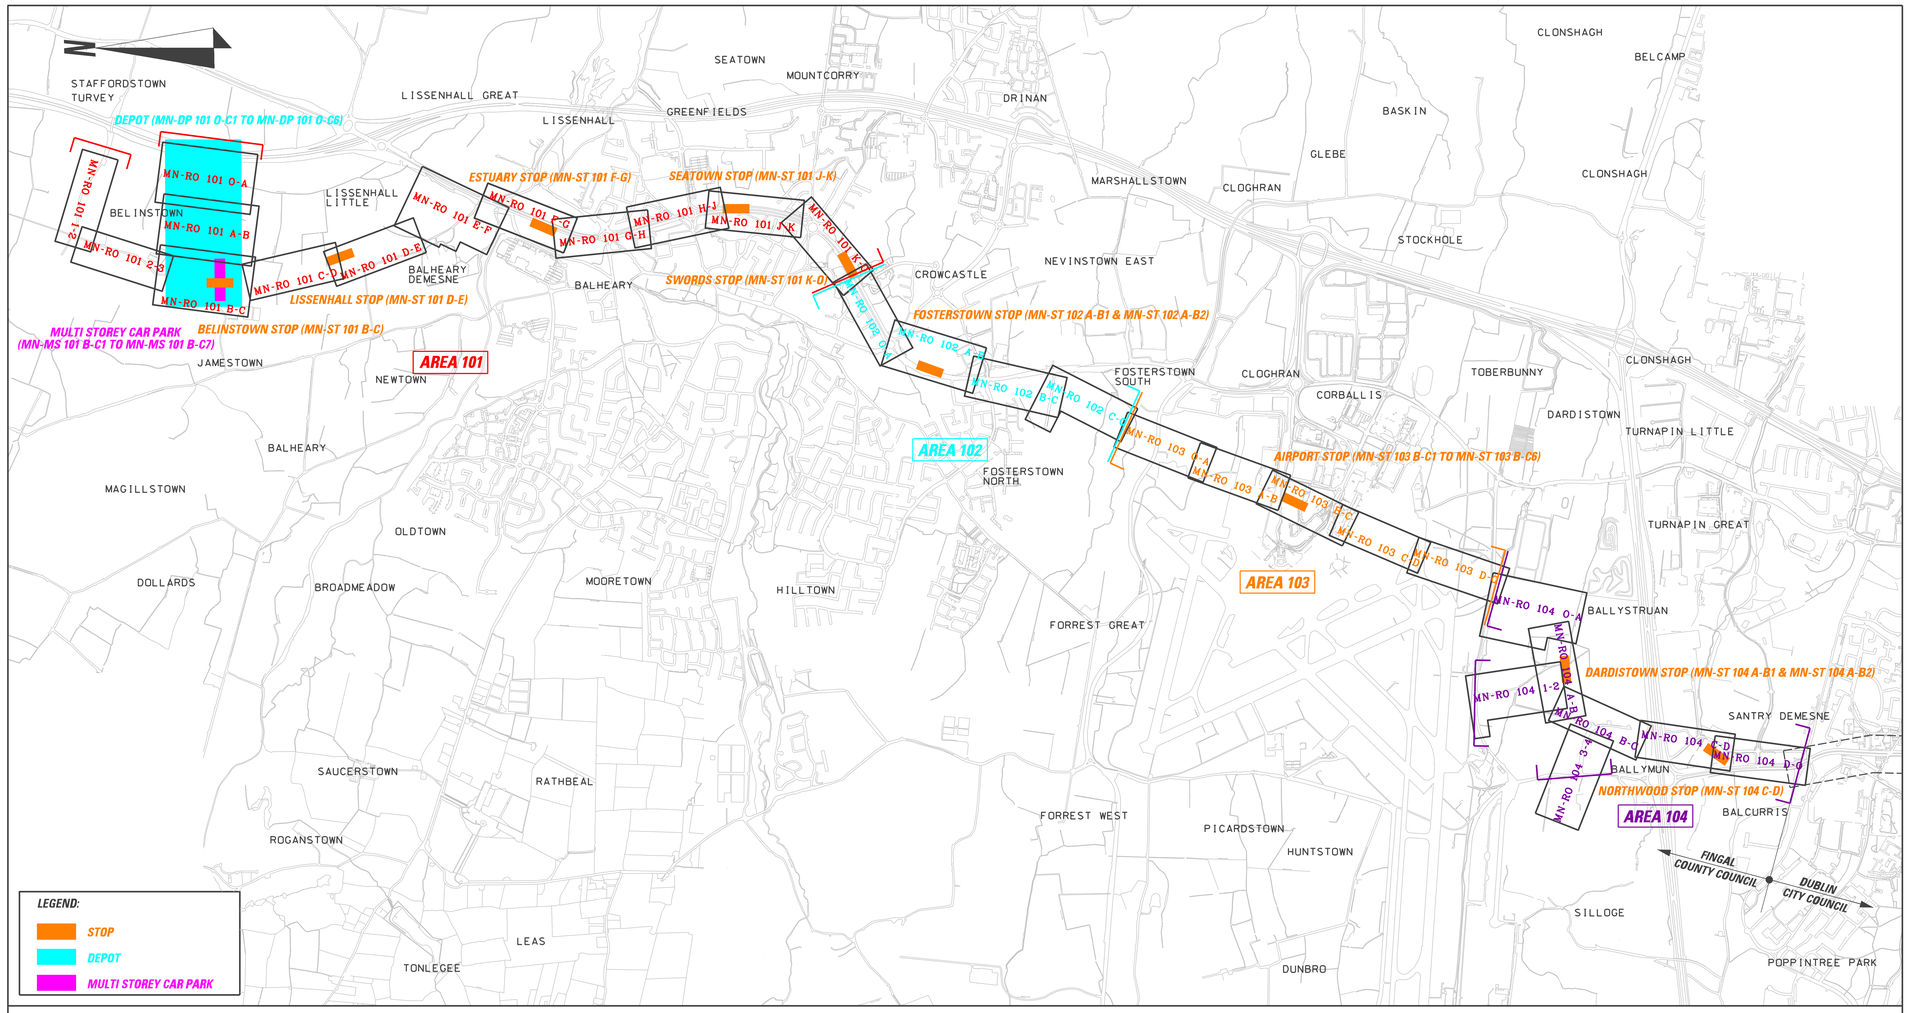

KEY MAP LAYOUT - STRUCTURES (STOPS, DEPOT & MULTI STOREY CAR PARK)

STRUCTURES DRAWING LIST (BOOK 1 OF 2) - FINGAL COUNTY COUNCIL AREA

AREA	INTERNAL DOCUMENT NO.	PLAN NO.	TITLE
AREA 101	L/MN/000/TO/101001/A	MN-ST 101 B-C	BELINSTOWN STOP
AREA 101	L/MN/000/TO/101002/A	MN-ST 101 D-E	LISSENHALL STOP
AREA 101	L/MN/000/TO/101003/A	MN-ST 101 F-G	ESTUARY STOP
AREA 101	L/MN/000/TO/101004/A	MN-ST 101 J-K	SEATOWN STOP
AREA 101	L/MN/000/TO/101005/A	MN-ST 101 K-O	SWORDS STOP
AREA 102	L/MN/000/TO/102001/A	MN-ST 102 A-B1	FOSTERSTOWN STOP - SHEET 1 OF 2
AREA 102	L/MN/000/TO/102002/A	MN-ST 102 A-B2	FOSTERSTOWN STOP - SHEET 2 OF 2
AREA 103	L/MN/000/TO/103001/A	MN-ST 103 B-C1	AIRPORT STOP - GROUND LEVEL PLAN
AREA 103	L/MN/000/TO/103002/A	MN-ST 103 B-C2	CONCOURSE & MEZZANINE PLANS
AREA 103	L/MN/000/TO/103003/A	MN-ST 103 B-C3	AIRPORT STOP - PLATFORM PLAN
AREA 103	L/MN/000/TO/103004/A	MN-ST 103 B-C4	AIRPORT STOP - SECTIONS
AREA 103	L/MN/000/TO/103005/A	MN-ST 103 B-C5	AIRPORT STOP - ELEVATIONS
AREA 104	L/MN/000/TO/104001/A	MN-ST 104 A-B1	DARDISTOWN STOP - SHEET 1 OF 2
AREA 104	L/MN/000/TO/104002/A	MN-ST 104 A-B2	DARDISTOWN STOP - SHEET 2 OF 2
AREA 104	L/MN/000/TO/104003/A	MN-ST 104 C-D	NORTHWOOD STOP
AREA 103	L/MN/000/TO/103006/A	MN-ST 103 B-C6	AIRPORT STOP - TYPICAL EXAMPLES OF ALTERNATIVE SECTIONS
AREA 101	L/MN/000/DB/101001/A	MN-DP 101 O-C1	DEPOT - SITE PLAN & SECTIONS
AREA 101	L/MN/000/DB/101002/A	MN-DP 101 O-C2	DEPOT - MAINTENANCE FACILITY PLANS
AREA 101	L/MN/000/DB/101003/A	MN-DP 101 O-C3	DEPOT - MAINTENANCE FACILITY ELEVATIONS & SECTIONS
AREA 101	L/MN/000/DB/101004/A	MN-DP 101 O-C4	DEPOT - MAIN HEADQUARTERS BUILDING
AREA 101	L/MN/000/DB/101005/A	MN-DP 10 O-C5	INFRASTRUCTURE MAINTENANCE FACILITY
AREA 101	L/MN/000/DB/101006/A	MN-DP 101 O-C6	INSPECTION & SANDING SHED & GATE HOUSE
AREA 101	L/MN/000/PK/101001/A	MN-MS 101 B-C1	MULTI STOREY CAR PARK - LEVEL -1
AREA 101	L/MN/000/PK/101002/A	MN-MS 101 B-C2	MULTI STOREY CAR PARK-GROUND LEVEL
AREA 101	L/MN/000/PK/101003/A	MN-MS 101 B-C3	MULTI STOREY CAR PARK - LEVEL 1
AREA 101	L/MN/000/PK/101004/A	MN-MS 101 B-C4	MULTI STOREY CAR PARK - LEVEL 2
AREA 101	L/MN/000/PK/101005/A	MN-MS 101 B-C5	MULTI STOREY CAR PARK - LEVEL 3
AREA 101	L/MN/000/PK/101006/A	MN-MS 101 B-C6	MULTI STOREY CAR PARK - ELEVATIONS
AREA 101	L/MN/000/PK/101007/A	MN-MS 101 B-C7	MULTI STOREY CAR PARK - SECTIONS

RAILWAY WORKS - METRO NORTH

STRUCTURES DETAILS

FINGAL COUNTY COUNCIL AREA

BOOK 1 OF 2 (AREA MN 101 TO MN 104)

BELINSTOWN TO SANTRY AVENUE

©Copyright Railway Procurement Agency
This drawing is confidential and the copyright in it is owned by the RPA. This drawing must not be either loaned, copied or otherwise reproduced in whole or in part or used for any purpose without the prior permission of the RPA.
All O.S. data used for plans is generated from O.S. digitalised maps and are printed under Ordnance Survey permit no. O.S. 0417.

RPA Railway Procurement Agency
Gníomhaireacht Um Fháil Iarnród
Portgate Business Centre
Portgate Street,
Dublin 8, Ireland
Phone +353 1 646 3400
Fax +353 1 646 3401
www.rpa.ie